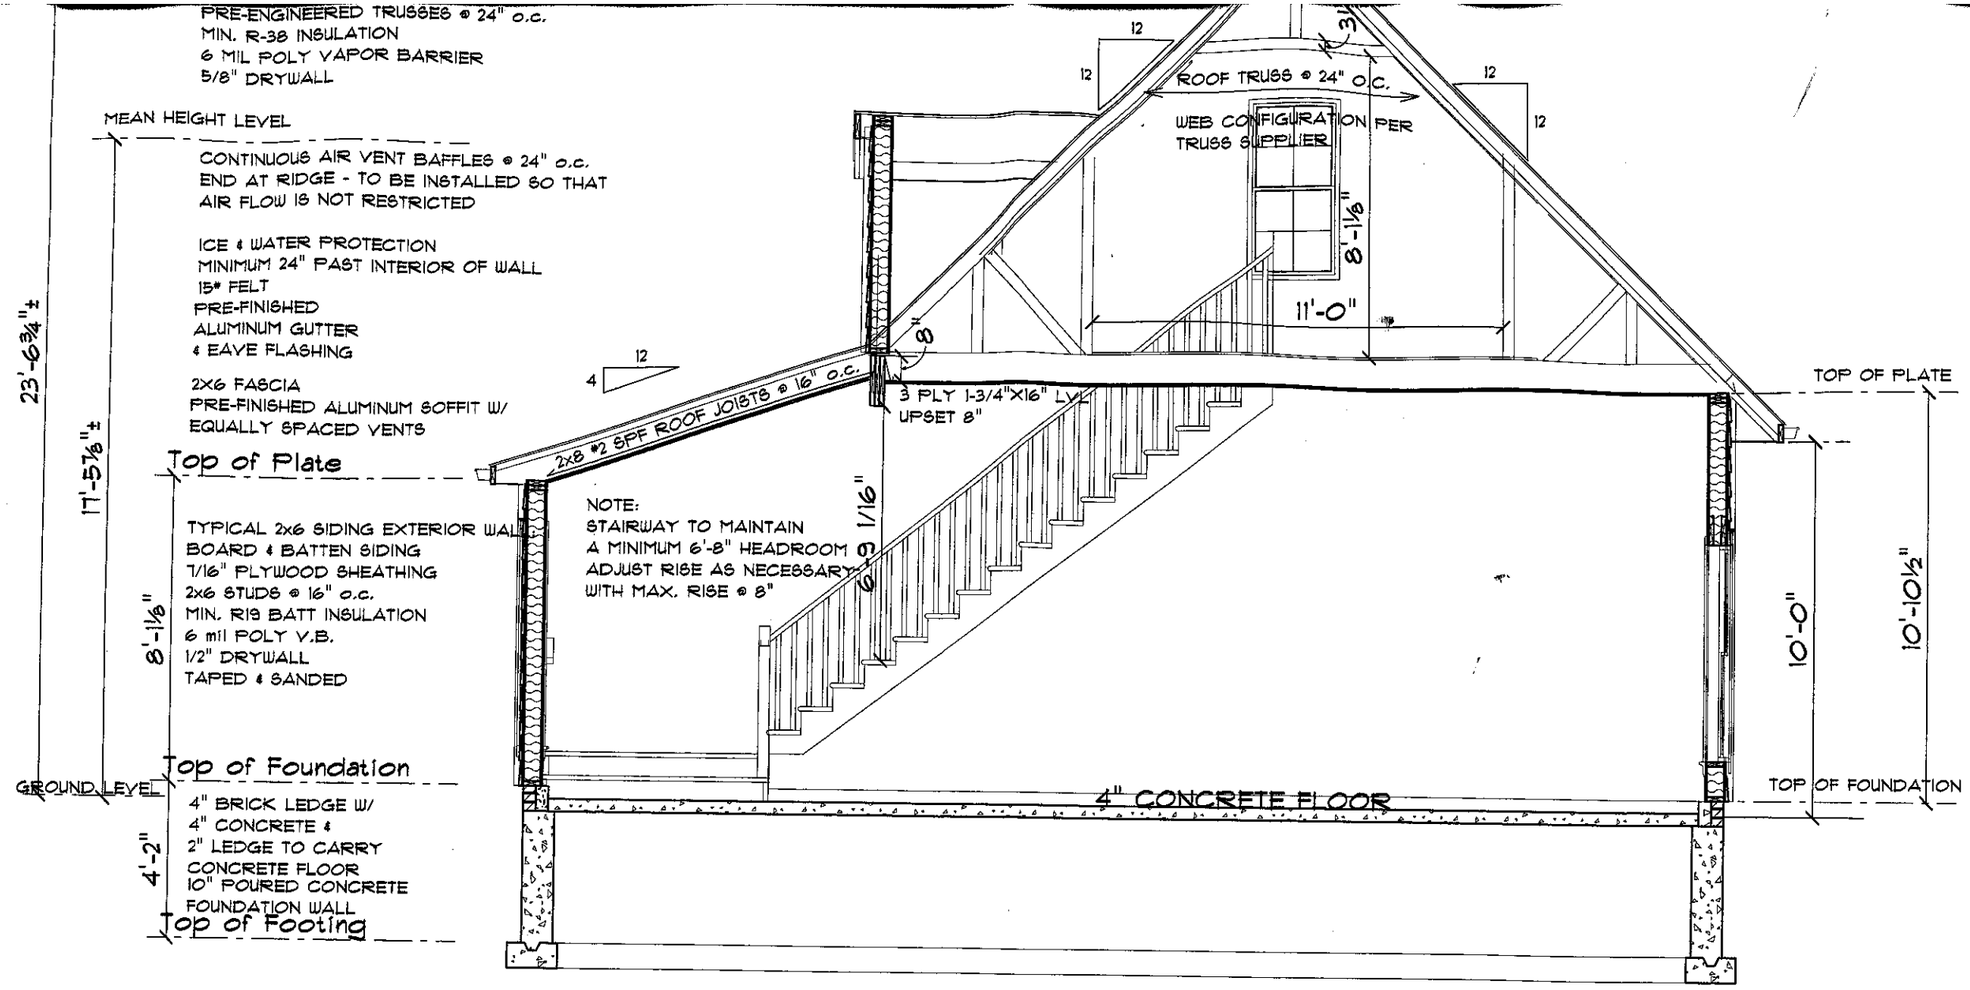

A
A3 A4

CROSS SECTION A-A

SCALE: 1/4" = 1'-0"

NOTE: All Federal, State and local codes, ordinances, be considered as part of specifications for this build

Garage